PROPOSED NEW DWELLING

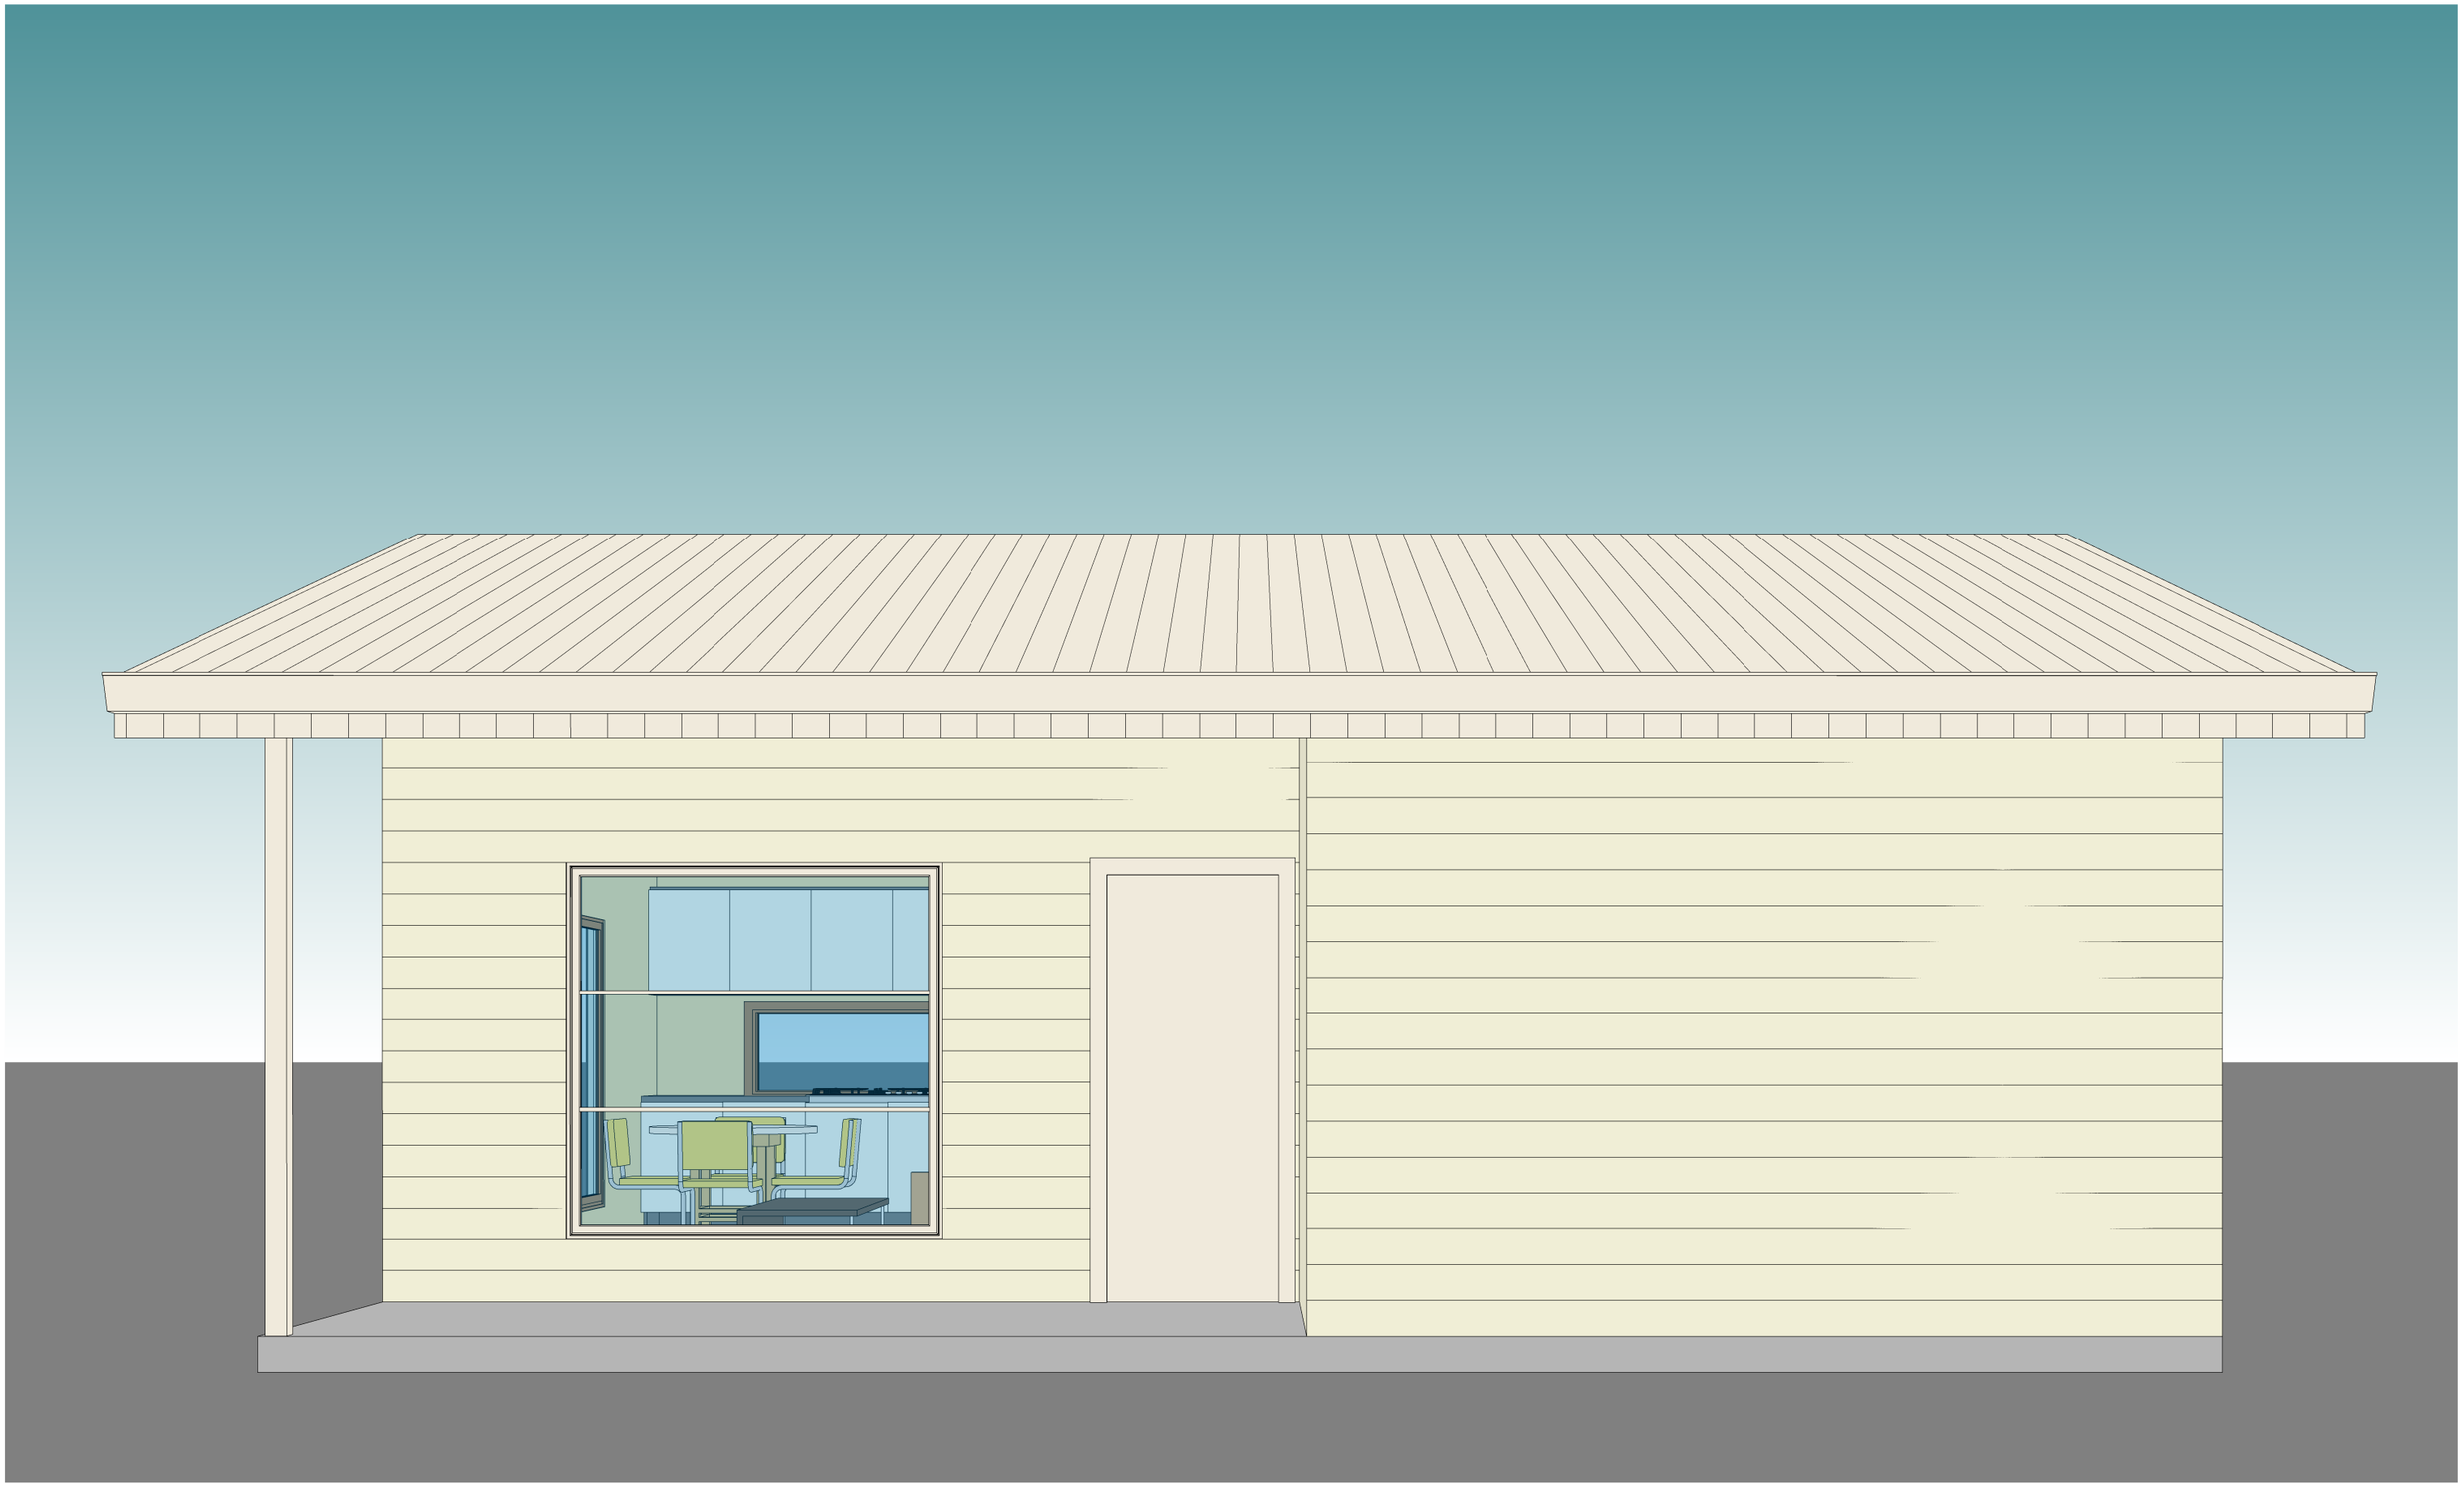

ADDRESS : XXXX **JOB NUMBER : 7307 CDC** **CLIENT'S NAME : XXXXX**

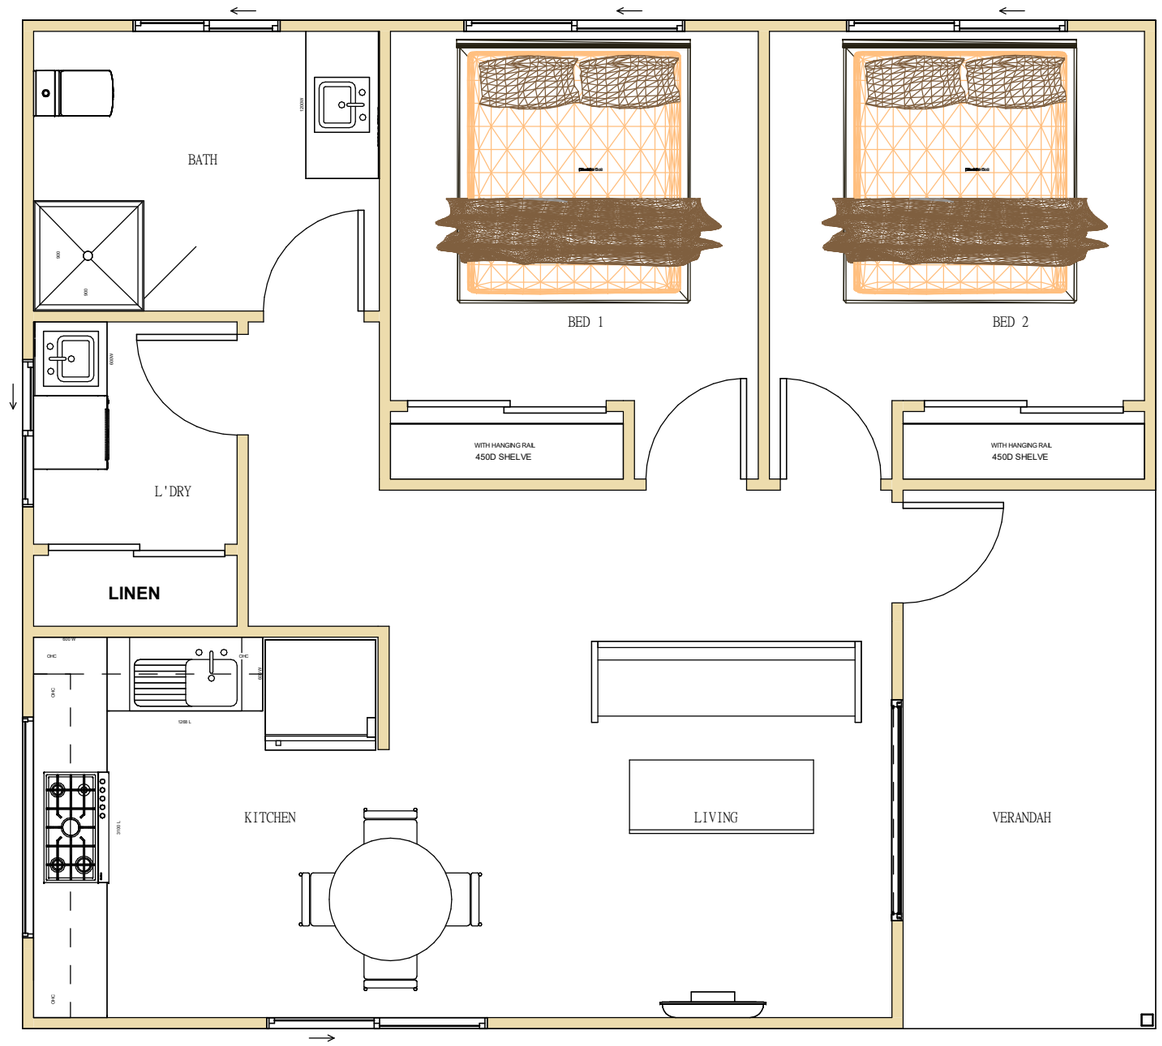

1 GROUND FLOOR PLAN EXISTING

1 : 50

Builders must verify all boundaries, levels, locations of easements & on site services prior to setout. Crescent Home Plans shall not be responsible for any misconstruction or warrant the construction in any way. Unauthorized use of this document in any form is prohibited. All work comply with local authority & all other relevant authorities requirements.

PROJECT : XXXX

ADDRESS : XXXX

CLIENT : XXXXX

CRESCENT HOME

Plan & Design Service

DESIGN & BUILDING CONSULTANTS
88 Walsh Crescent North Nowra
Ph (02) 44210323
E-Mail crshome@bigpond.net.au
www.crescenthomeplans.com.au

Check all dimensions & windows on site before fabricating any item. All site levels & conditions are to be confirmed on site. Figured Dimensions take preference to Scale DO NOT SCALE. All work to be carried out to the Australian Building Code & Standards.

Scale :	Date :	Sheet :	CHP No :
1 : 50	26/05/2026	A2	7307 CDC

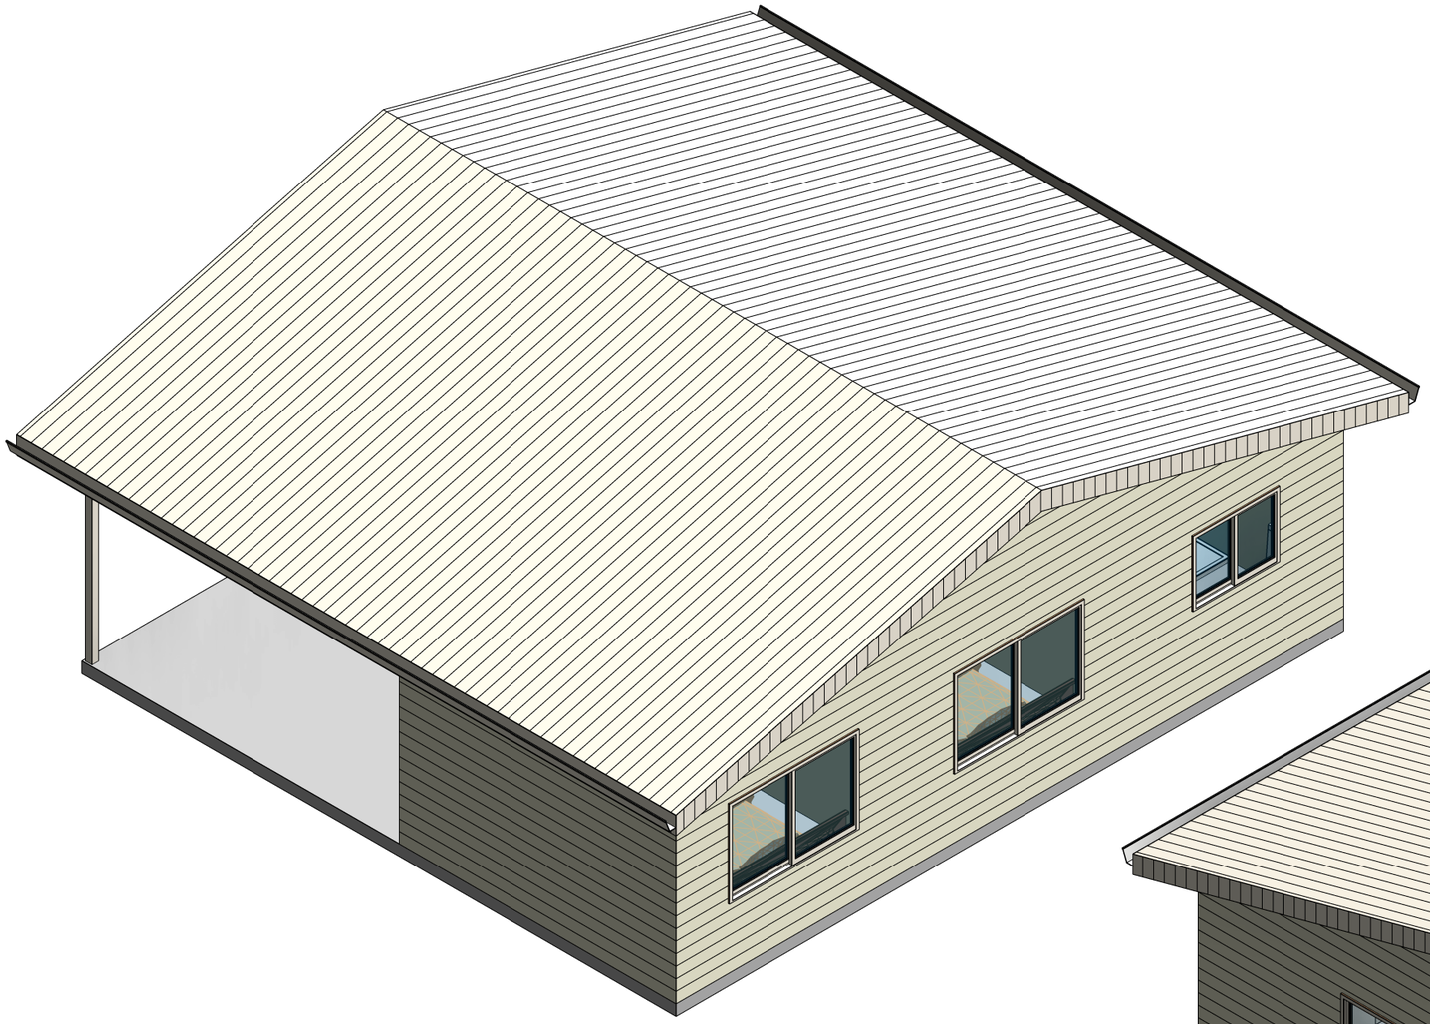

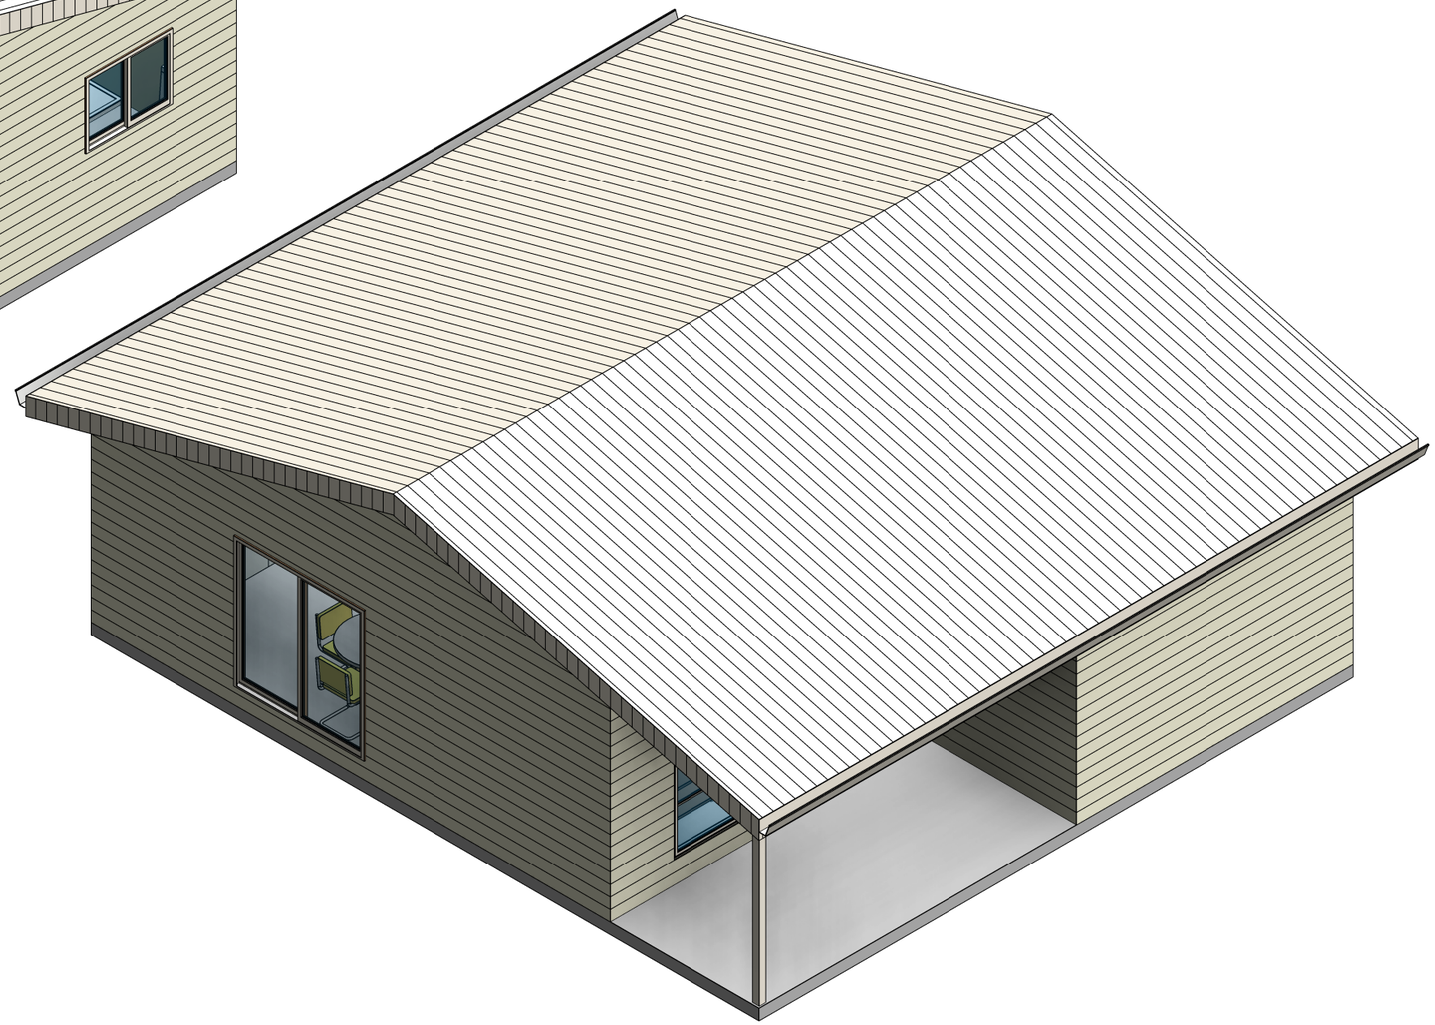

Builders must verify all boundaries, levels, locations of easements & on site services prior to setout. Crescent Home Plans shall not be responsible for any misconstruction or warrant the construction in any way. Unauthorized use of this document in any form is prohibited. All work comply with local authority & all other relevant authorities requirements.

PROJECT : **XXXX**

ADDRESS : **XXXX**

CLIENT : **XXXXX**

CRESCENT HOME

Plan & Design Service

DESIGN & BUILDING CONSULTANTS
88 Walsh Crescent North Nowra
Ph (02) 44210323
E-Mail crshome@bigpond.net.au
www.crescenthomeplans.com.au

Check all dimensions & windows on site before fabricating any item. All site levels & conditions are to be confirmed on site. Figured Dimensions take preference to Scale DO NOT SCALE. All work to be carried out to the Australian Building Code & Standards.

Scale :	Date :	Sheet :	CHP No :
	28/05/2026	A6	7307 CDC

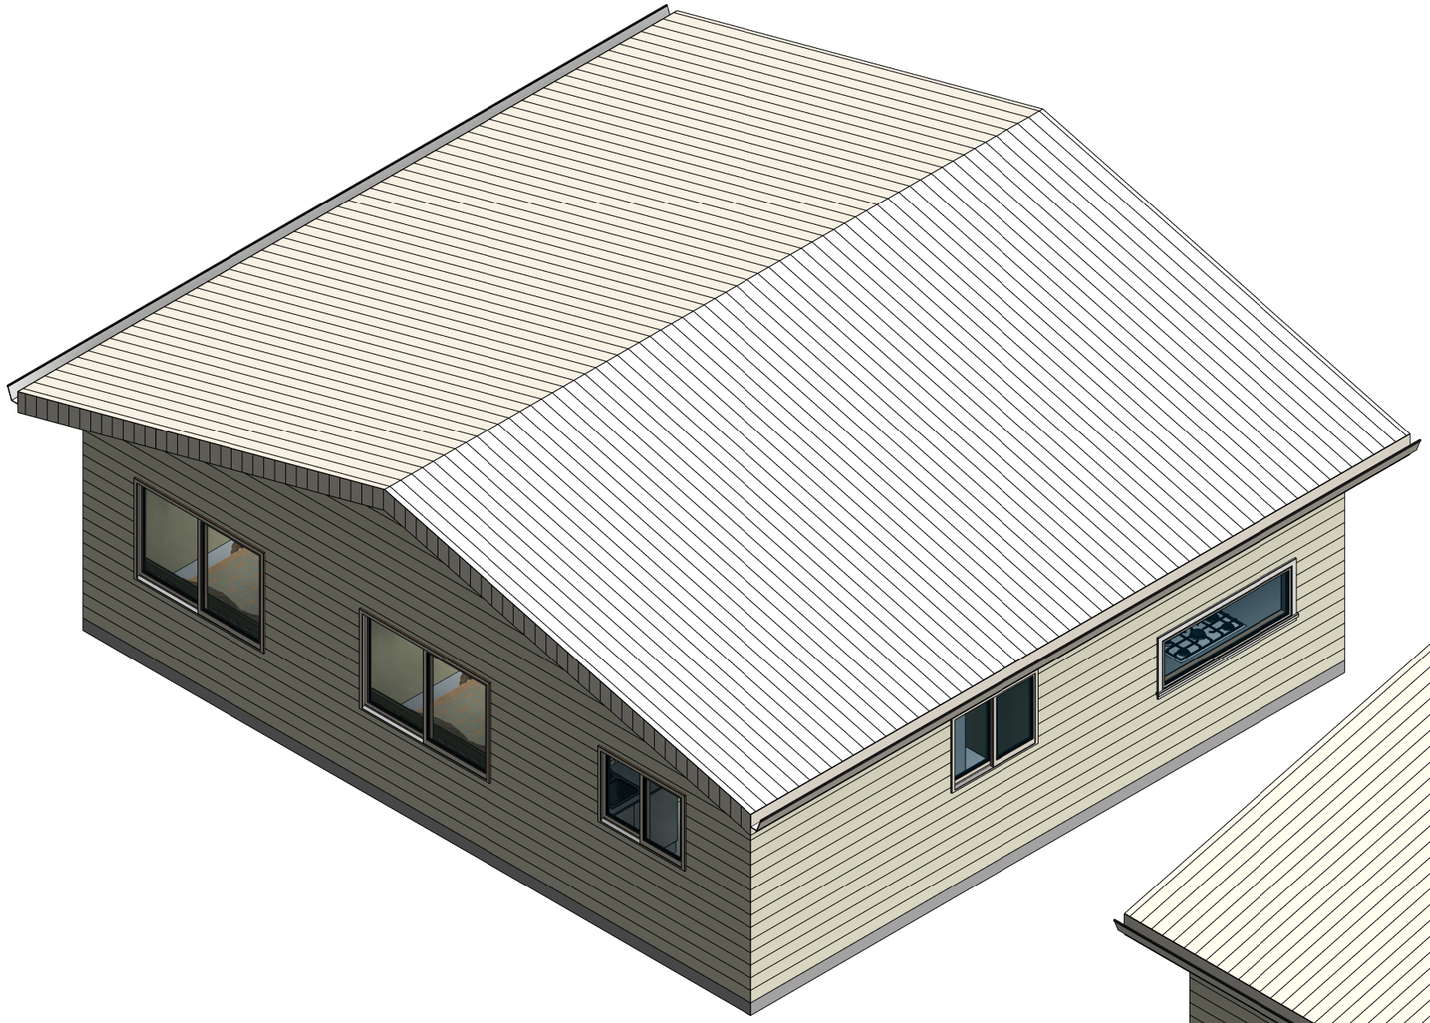

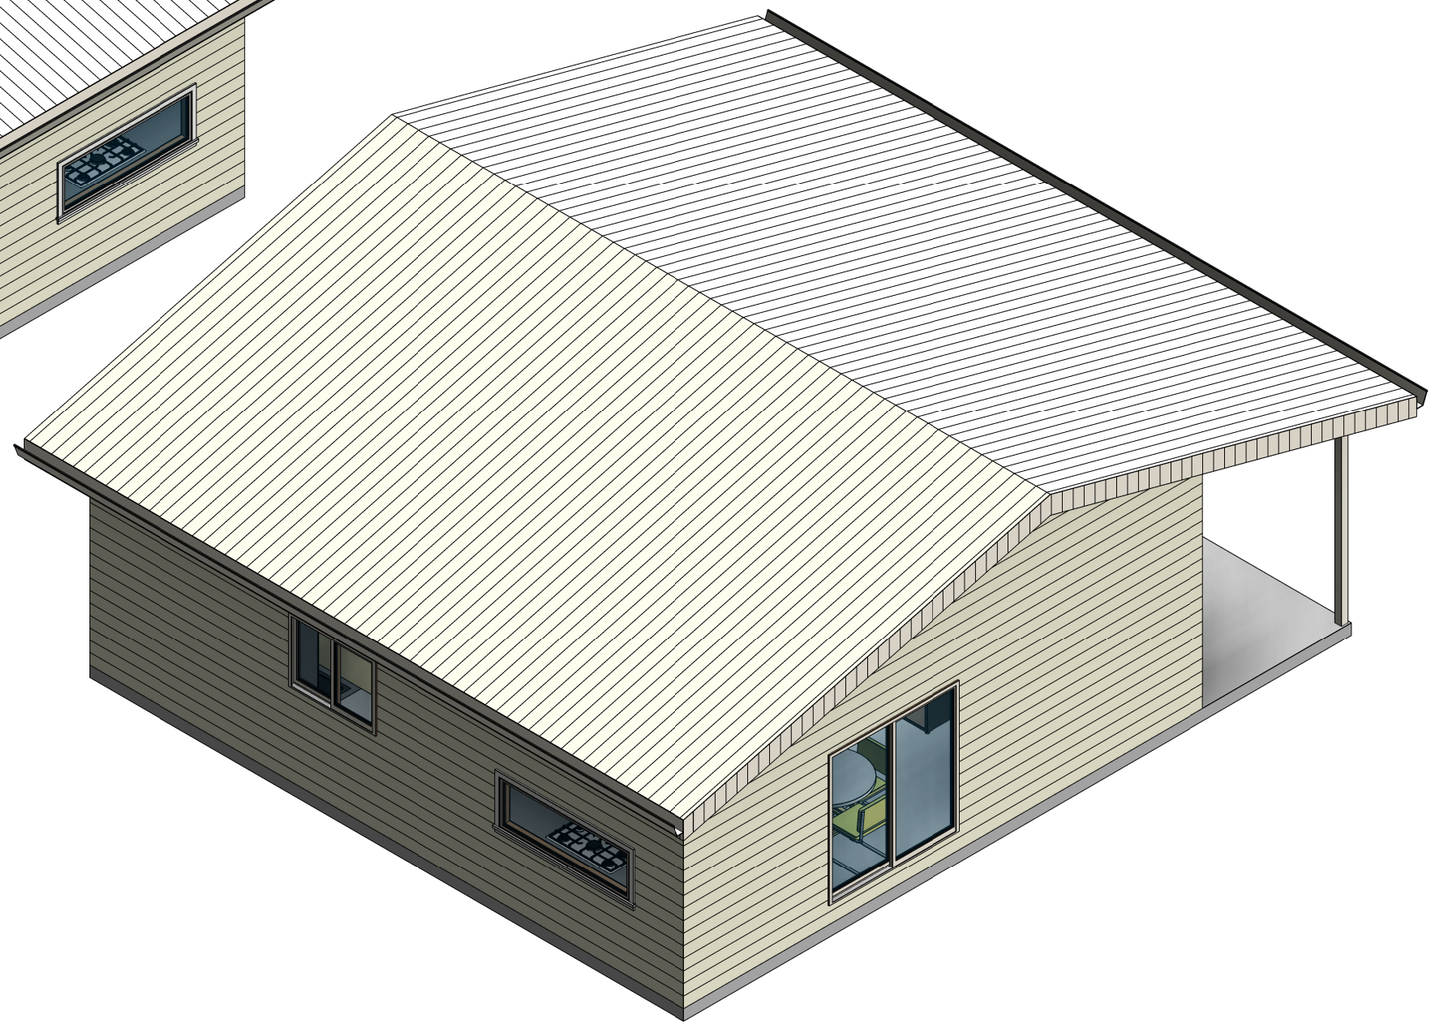

Builders must verify all boundaries, levels, locations of easements & on site services prior to setout. Crescent Home Plans shall not be responsible for any misconstruction or warrant the construction in any way. Unauthorized use of this document in any form is prohibited. All work comply with local authority & all other relevant authorities requirements.

PROJECT : **XXXX**

ADDRESS : **XXXX**

CLIENT : **XXXXX**

CRESCENT HOME

Plan & Design Service

DESIGN & BUILDING CONSULTANTS
88 Walsh Crescent North Nowra
Ph (02) 44210323
E-Mail crshome@bigpond.net.au
www.crescenthomeplans.com.au

Check all dimensions & windows on site before fabricating any item. All site levels & conditions are to be confirmed on site. Figured Dimensions take preference to Scale DO NOT SCALE. All work to be carried out to the Australian Building Code & Standards.

Scale :	Date :	Sheet :	CHP No :
	26/05/2026	A7	7307 CDC