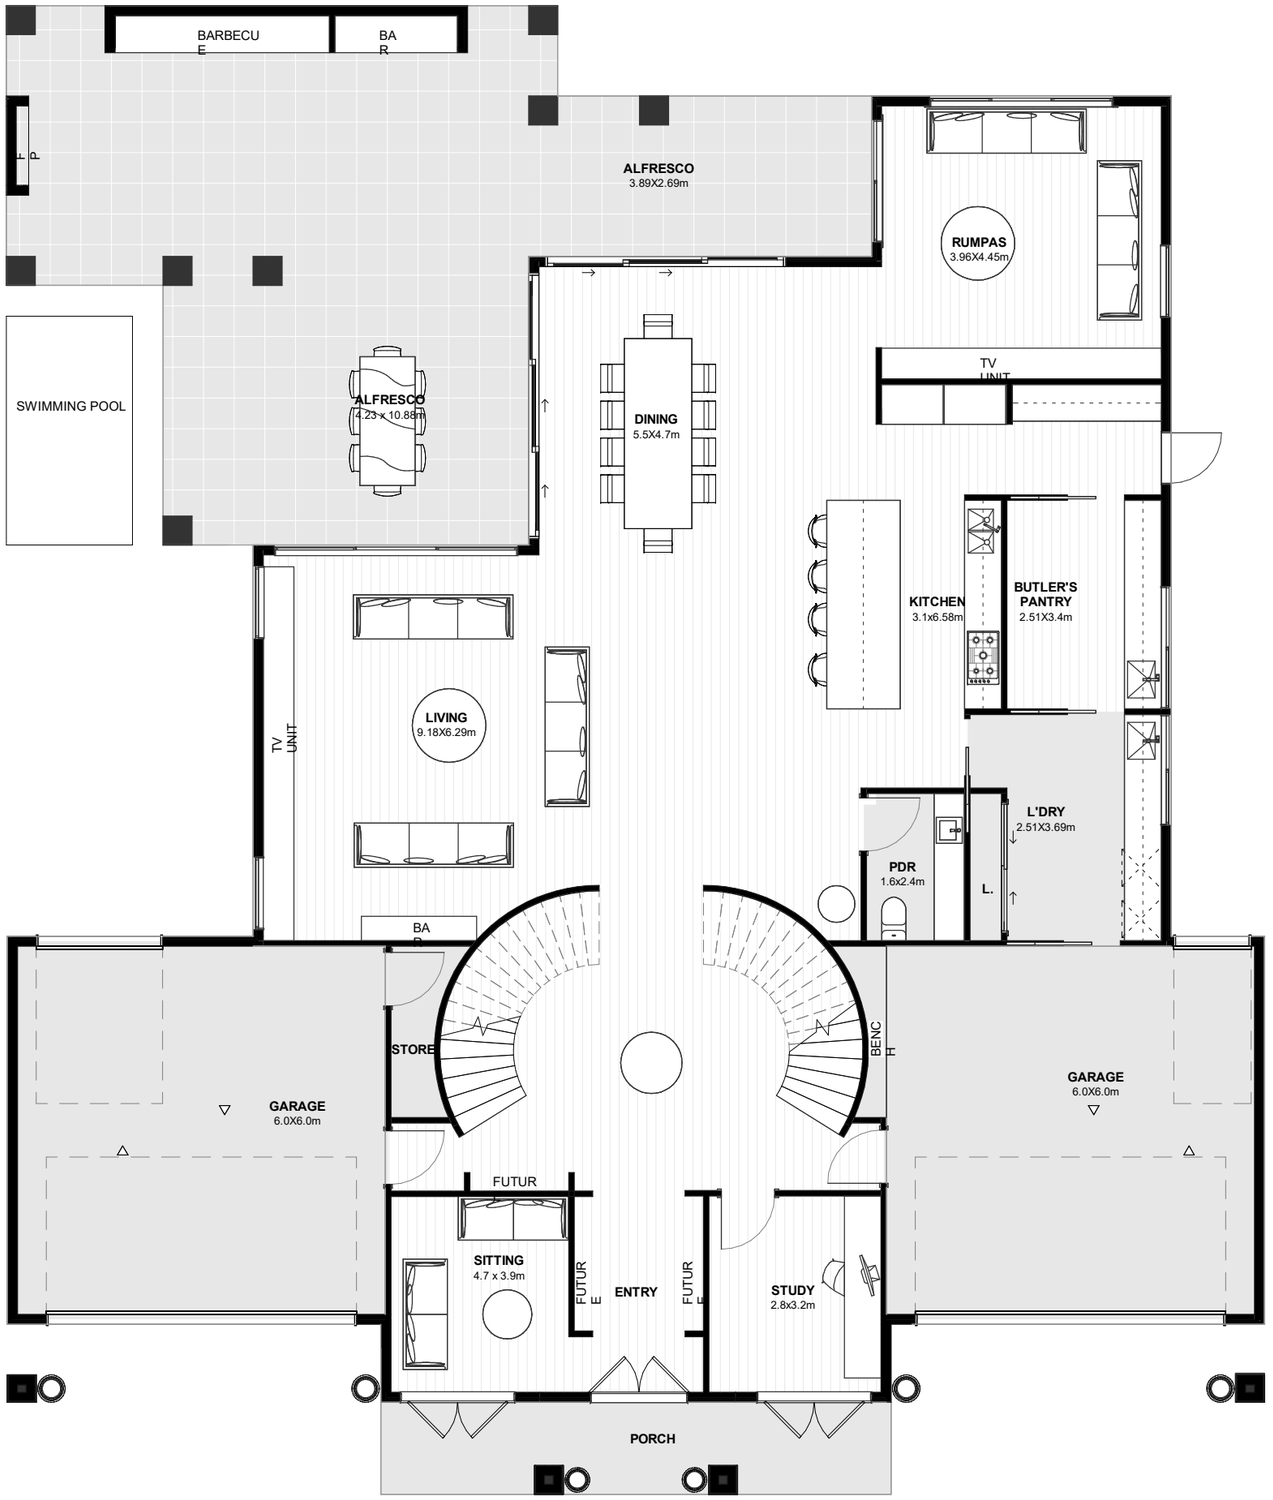

GROUND FLOOR PLAN

1 : 100

DO NOT SCALE DRAWINGS. WRITTEN DIMENSIONS TAKE PRECEDENCE, CONFIRM ALL LEVELS AND DIMENSIONS ON SITE PRIOR TO COMMENCEMENT OF WORK. NOTIFY DESIGNER OF ANY DISCREPANCIES PRIOR TO COMMENCEMENT. DRAWINGS TO BE READ IN CONJUNCTION WITH SPECIFICATION, ENGINEER'S DRAWINGS, SOIL REPORT & SERVICE DRAWINGS.
ALL WORKS ARE TO COMPLY WITH CURRENT AUSTRALIAN STANDARDS & BE IN ACCORDANCE WITH THE CURRENT NCC.

DRAWING : 011

ADDRESS : XXXXX

PROJECT : 10

Rev	Description	Date

CLIENT : XXXXX

SCALE : 1 : 100

THIS WORK IS EXCLUSIVELY OWNED AND CANNOT BE REPRODUCED OR COPIED, EITHER WHOLLY OR IN PART, IN ANY FORM IE. GRAPHICALLY OR PHOTOGRAPHY, WITHOUT THE WRITTEN PERMISSION.

JOB :

DATE : 20-08-2026 00:15:27

DRAWN BY : Author

CHECKED BY : Checker

SHEET : MA 001.1

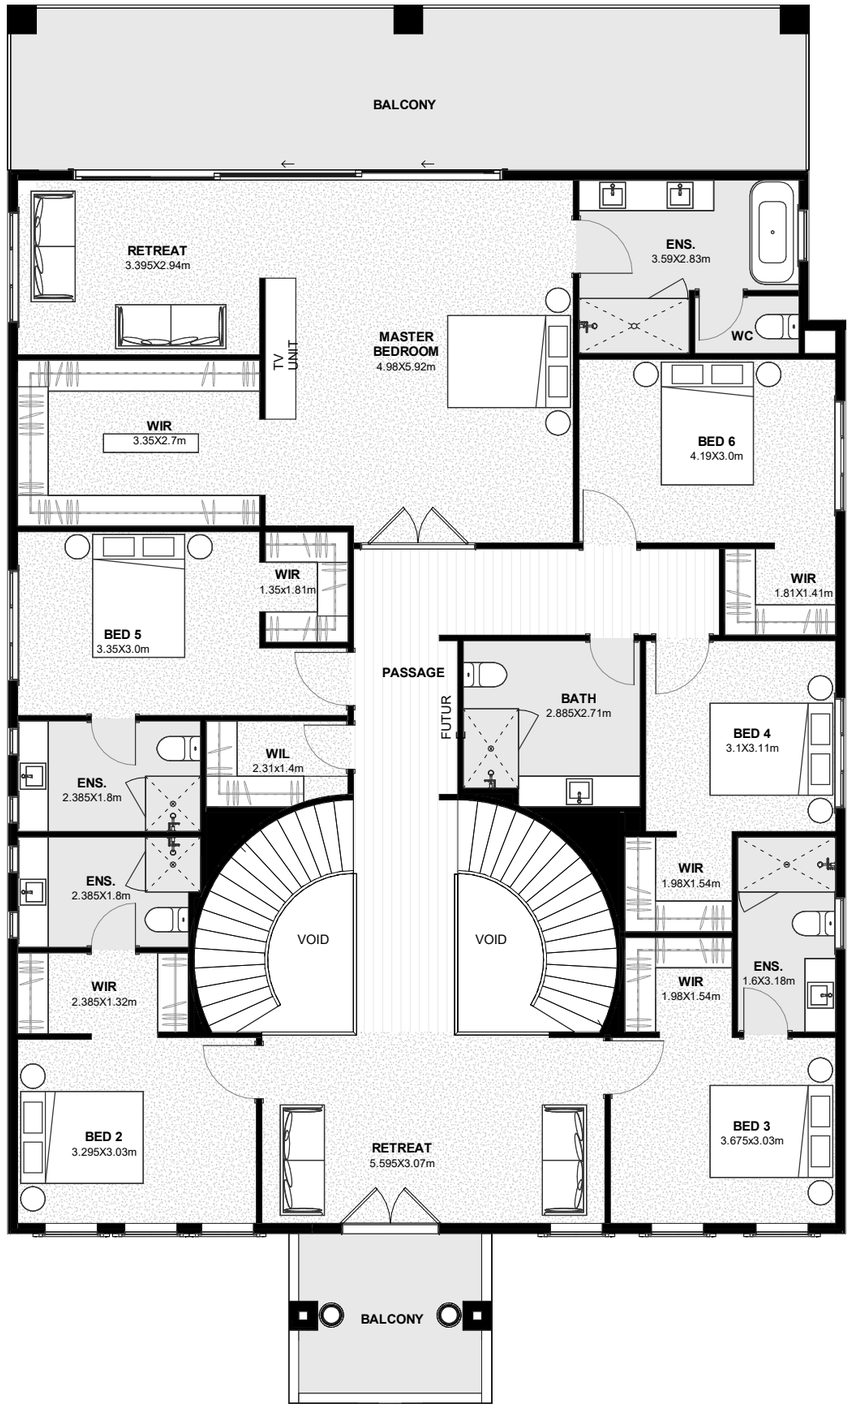

FIRST FLOOR PLAN

1 : 100

DO NOT SCALE DRAWINGS. WRITTEN DIMENSIONS TAKE PRECEDENCE, CONFIRM ALL LEVELS AND DIMENSIONS ON SITE PRIOR TO COMMENCEMENT OF WORK. NOTIFY DESIGNER OF ANY DISCREPANCIES PRIOR TO COMMENCEMENT. DRAWINGS TO BE READ IN CONJUNCTION WITH SPECIFICATION, ENGINEER'S DRAWINGS, SOIL REPORT & SERVICE DRAWINGS.
ALL WORKS ARE TO COMPLY WITH CURRENT AUSTRALIAN STANDARDS & BE IN ACCORDANCE WITH THE CURRENT NCC.

DRAWING : 010

ADDRESS : XXXXX

PROJECT : 10

Rev	Description	Date

CLIENT : XXXXX

SCALE : 1 : 100

THIS WORK IS EXCLUSIVELY OWNED AND CANNOT BE REPRODUCED OR COPIED, EITHER WHOLLY OR IN PART, IN ANY FORM IE. GRAPHICALLY OR PHOTOGRAPHY, WITHOUT THE WRITTEN PERMISSION.

JOB :

DATE : 20-08-2026 00:15:27

DRAWN BY : Author

CHECKED BY : Checker

SHEET : MA 001.2



DO NOT SCALE DRAWINGS. WRITTEN DIMENSIONS TAKE PRECEDENCE, CONFIRM ALL LEVELS AND DIMENSIONS ON SITE PRIOR TO COMMENCEMENT OF WORK. NOTIFY DESIGNER OF ANY DISCREPANCIES PRIOR TO COMMENCEMENT. DRAWINGS TO BE READ IN CONJUNCTION WITH SPECIFICATION, ENGINEER'S DRAWINGS, SOIL REPORT & SERVICE DRAWINGS.
ALL WORKS ARE TO COMPLY WITH CURRENT AUSTRALIAN STANDARDS & BE IN ACCORDANCE WITH THE CURRENT NCC.

DRAWING : 010

ADDRESS : XXXXX

PROJECT : 10

Rev	Description	Date

CLIENT : XXXXX

SCALE :

THIS WORK IS EXCLUSIVELY OWNED AND CANNOT BE REPRODUCED OR COPIED, EITHER WHOLLY OR IN PART, IN ANY FORM IE. GRAPHICALLY OR PHOTOGRAPHY, WITHOUT THE WRITTEN PERMISSION.

JOB :

DATE : 20-08-2026 00:15:30

DRAWN BY : Author

CHECKED BY : Checker

SHEET : MA 001.3